Product Discontinued

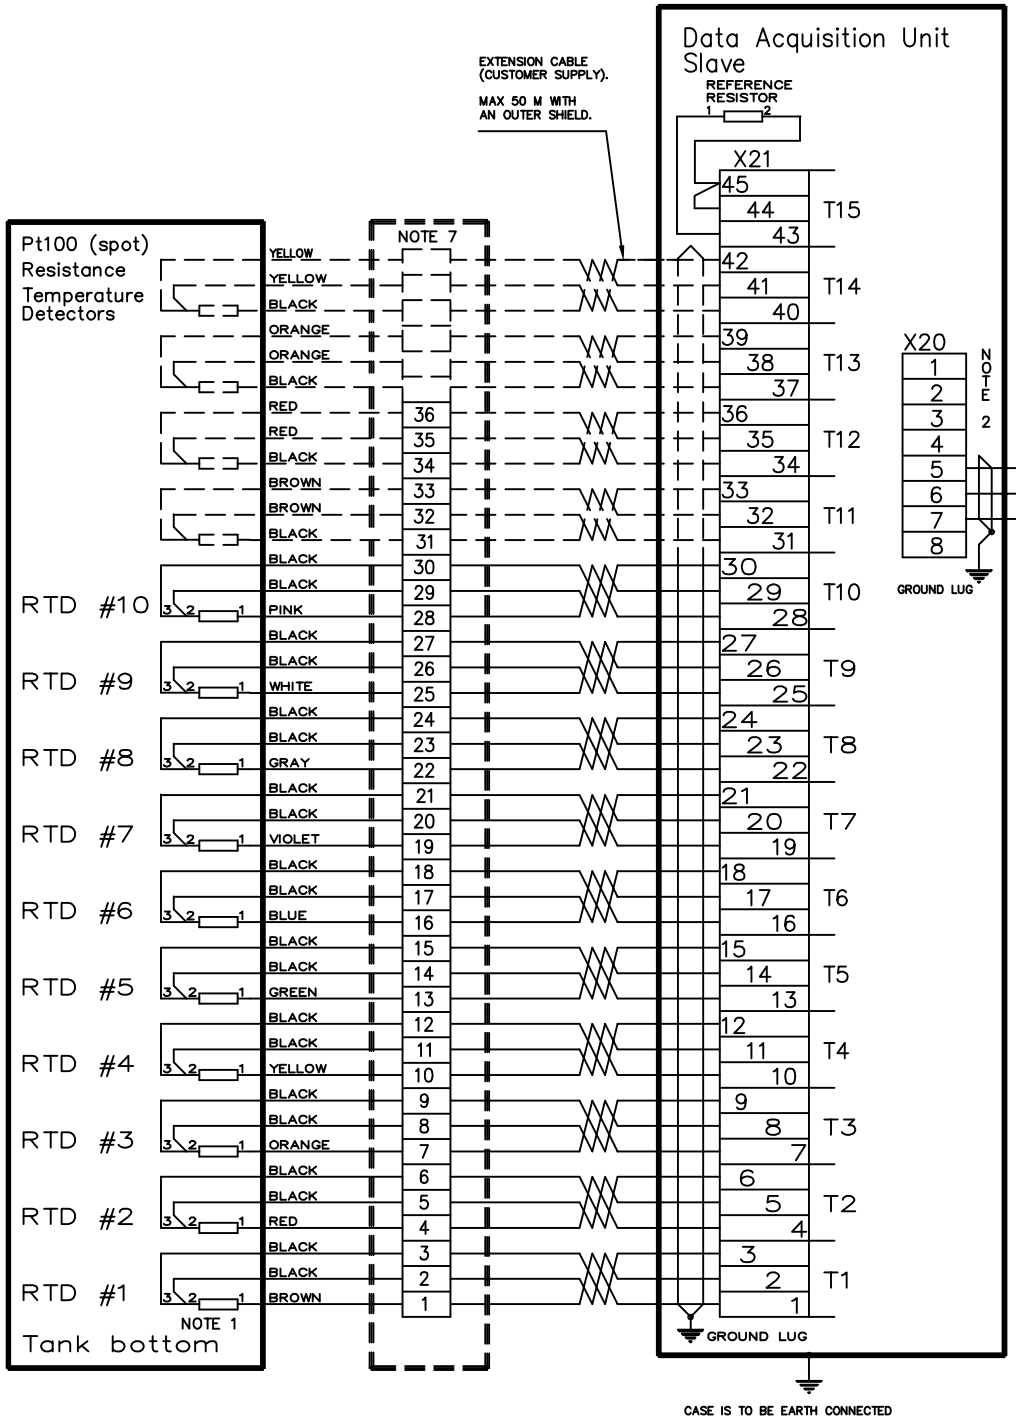

NOTE 1
CONNECT RTDS TO MULTIPLEXER CHANNELS FROM THE BOTTOM UP. LEAVE UNUSED CHANNELS AT THE TOP.

NOTE 2
MAKE NO CONNECTIONS TO TERMINALS 1,2,3,4 OR 8 OF X20.

NOTE 6
MAX 50M SHIELDED CABLE MIN AWG 20 OR 0.5 SQ MM.
Lmax = 0.6 mH. Cmax = 3 uF. (VALID FOR CENELEC IIB)
(CUSTOMER SUPPLY)
FOR FURTHER INFORMATION, SEE ACTUAL CERTIFICATE.

NOTE 7
CUSTOMER SUPPLY (OPTIONAL RTR SUPPLY JB15 OR JB36)

ISSUED BY	WEEK	PRODUCT CODE	FILE	INSTALLATION DRAWING TITLE
GKM	9137	REX	ACAD	EL. INSTALLTION DRAWING SDAU–Pt100 3–WIRE
APPROVED BY	WEEK	ORIGINAL DWG NO.	SCALE	
GKT	9138	9240 002–910	–	

ROSEMOUNT Tank Gauging

1 ST ANGLE	DOC TYPE	DWG NO.	ISSUE	SHEET
	2	9240 002–910	7	1/1

THE COPYRIGHT/OWNERSHIP OF THIS DOCUMENT IS AND WILL REMAIN OURS. THE DOCUMENT MUST NOT BE USED WITHOUT OUR AUTHORIZATION OR BROUGHT TO THE KNOWLEDGE OF A THIRD PARTY. CONTRAVENTION WILL BE PROSECUTED. ROSEMOUNT TANK RADAR AB, SWEDEN.

INST. DWG. A3 070213